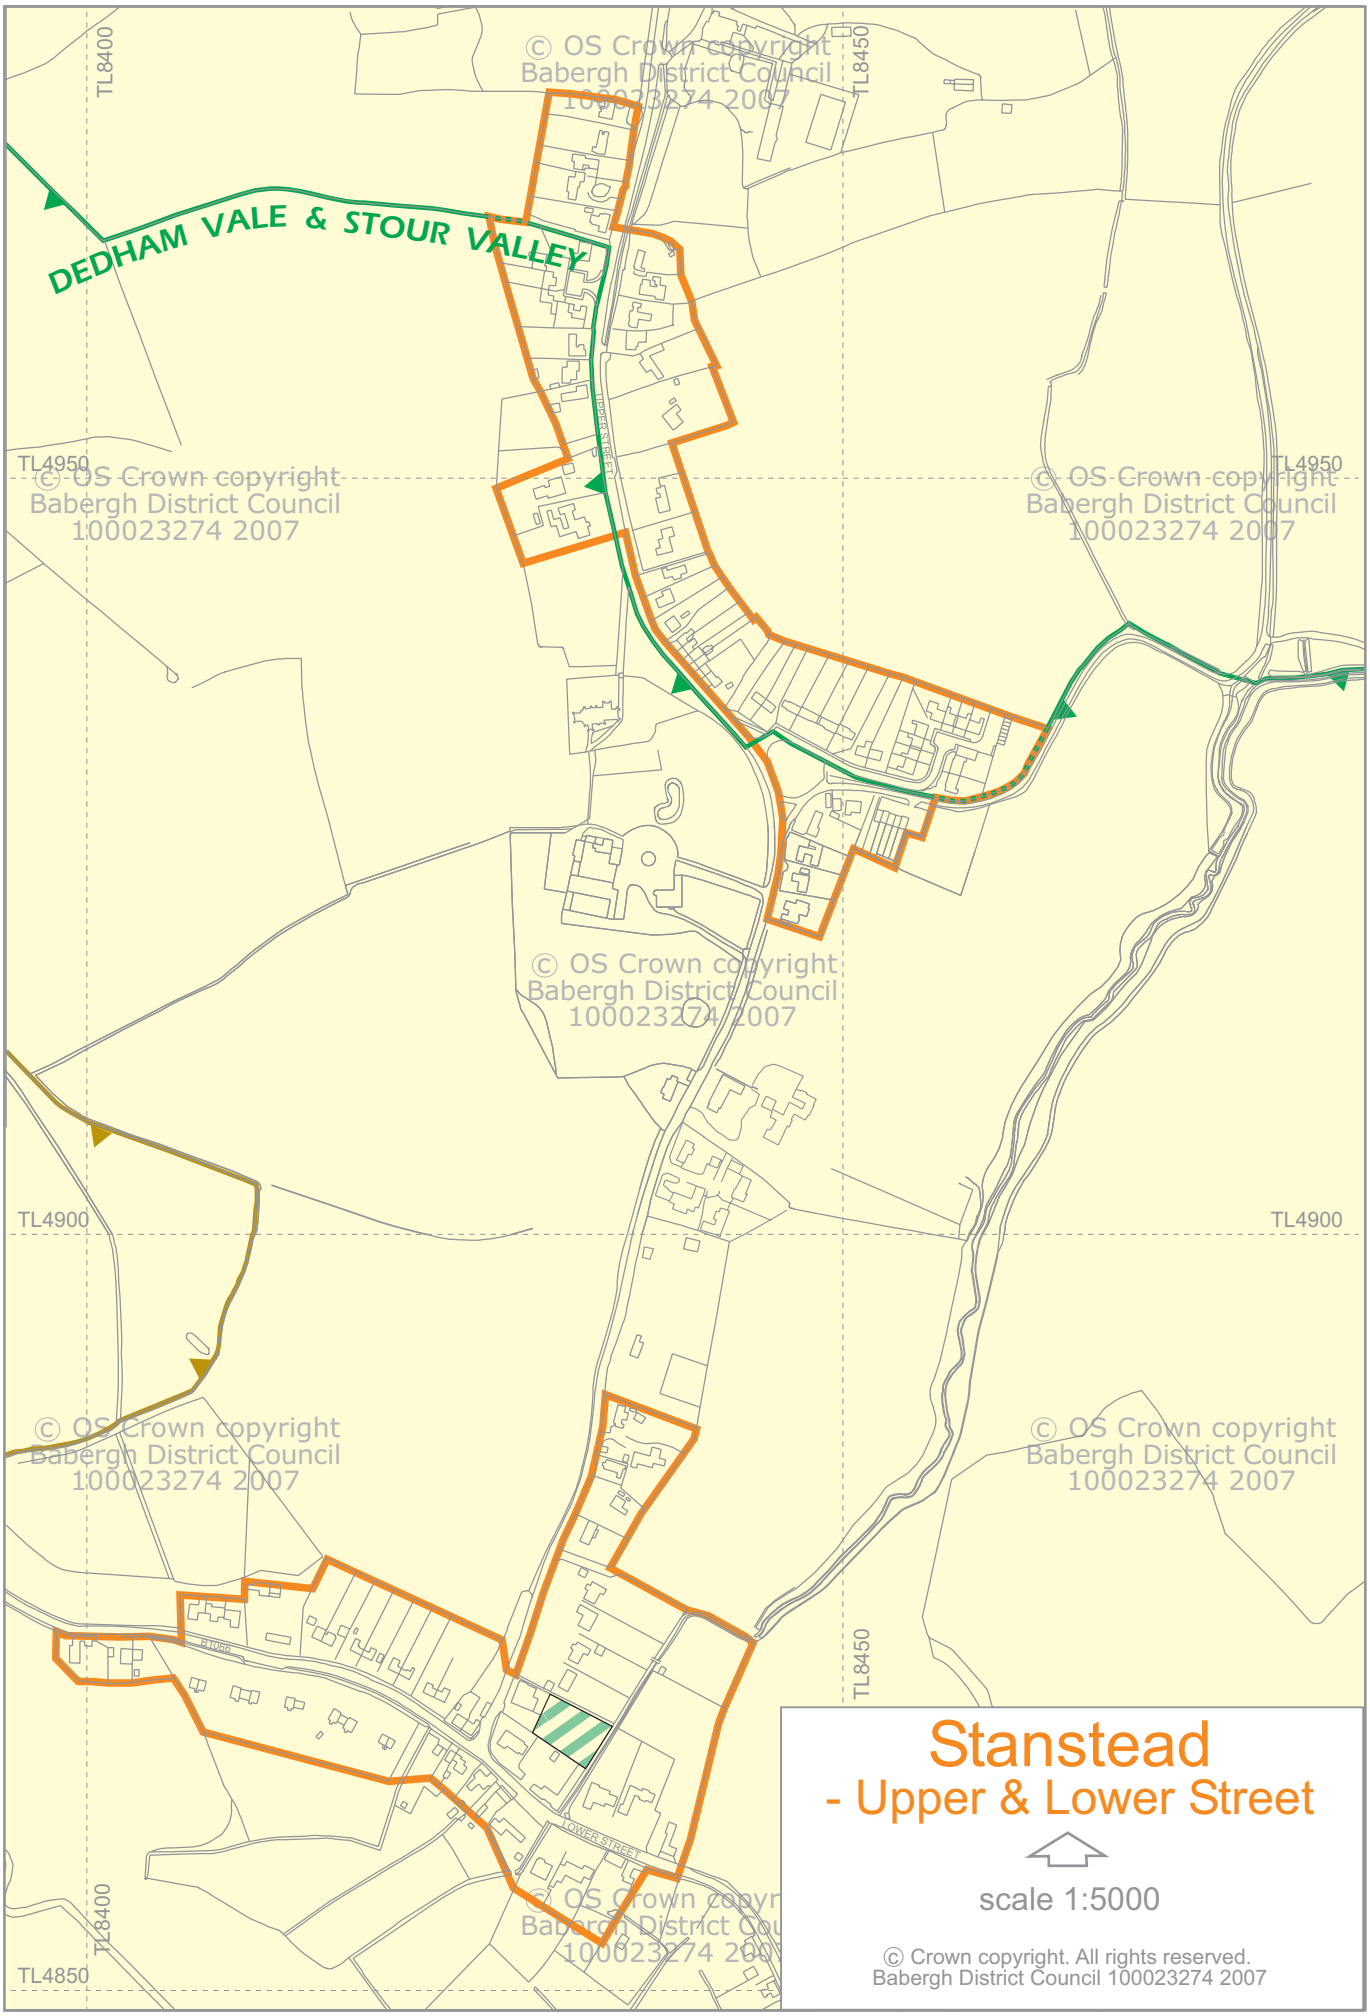
DEDHAM VALE & STOUR VALLEY
TL8400
TL8450
TL4950
TL4900
TL4850
UPPER STREET
LOWER STREET
© OS Crown copyright
Babergh District Council
100023274 2007
Stanstead
- Upper & Lower Street
scale 1:5000
© Crown copyright. All rights reserved.
Babergh District Council 100023274 2007